




Muutos. Revision	Päiväys Date	Muutos Change	Piirtäjä Drawn	Tarkastaja Checked	Hyväksyjä Approved

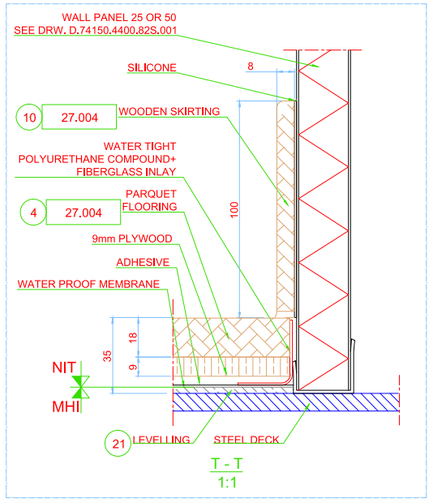


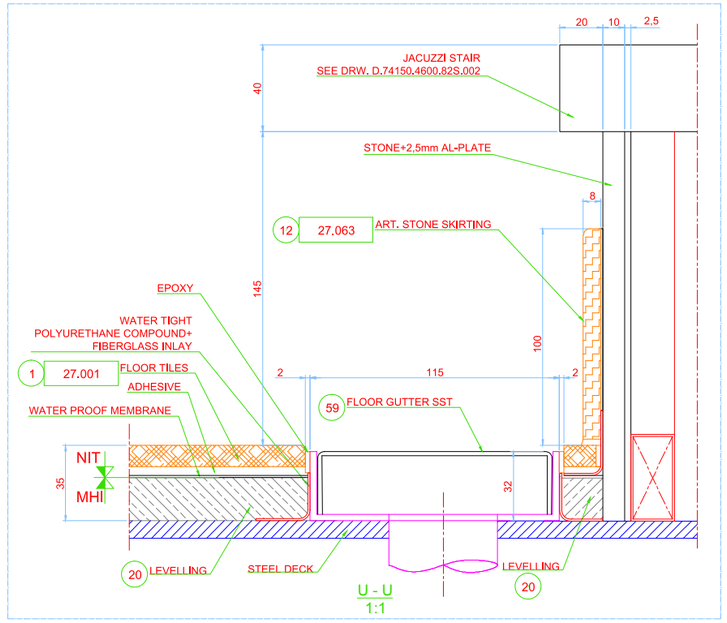


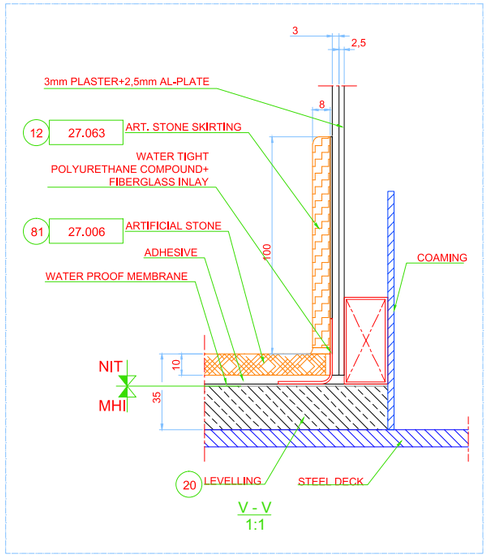


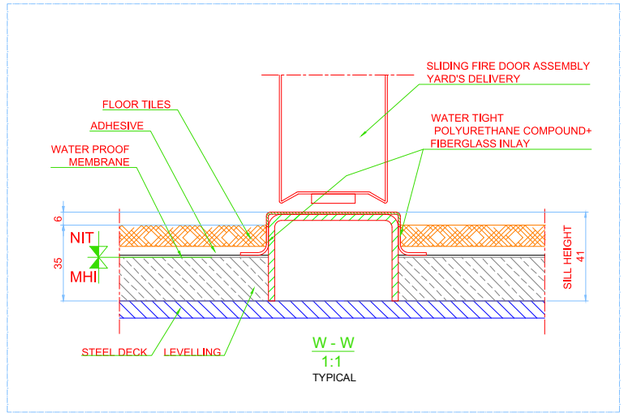


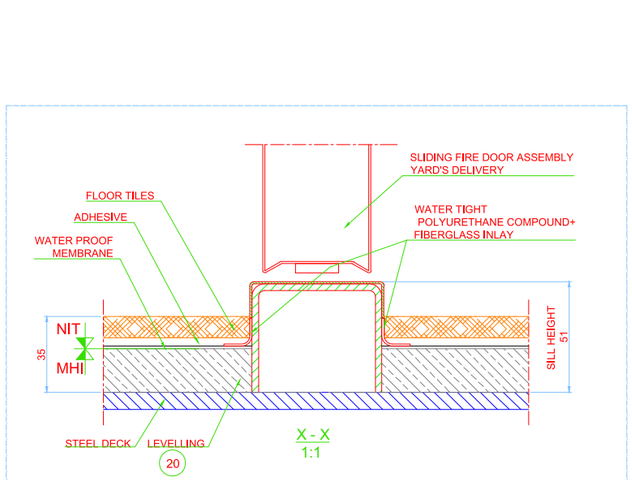

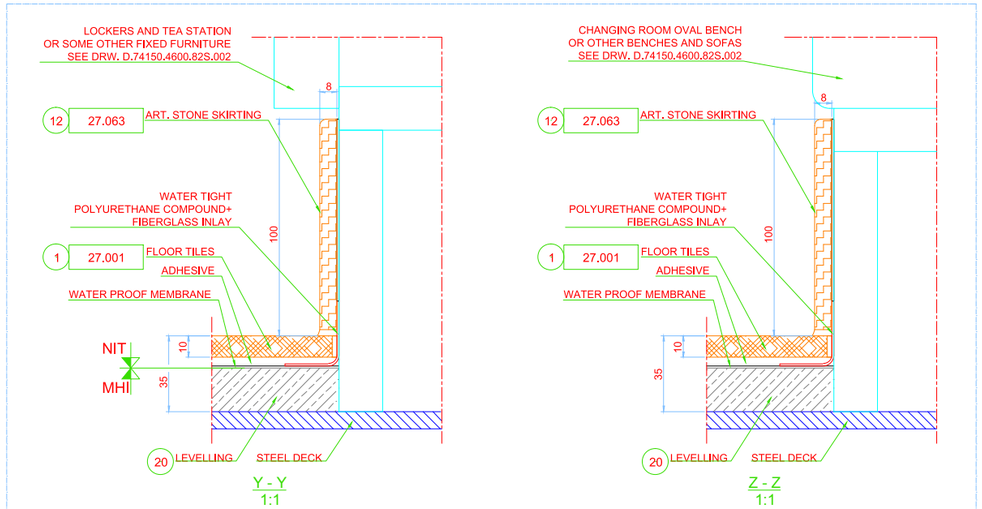


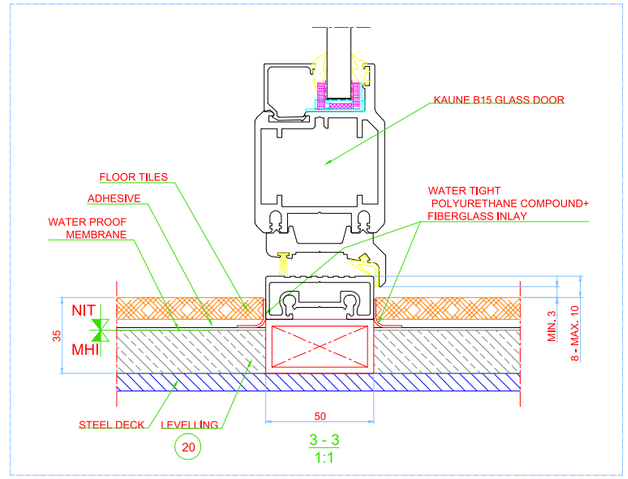

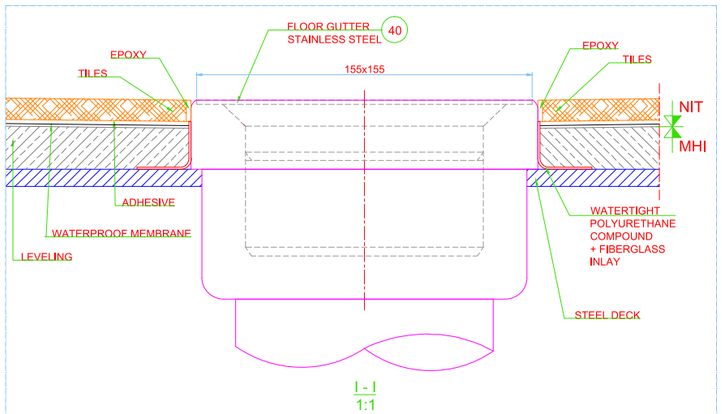


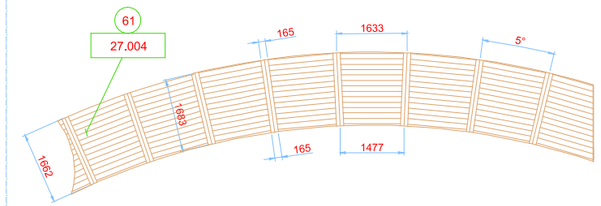

WOOD FLOORING IN FRONT OF THE TEPIDARIUM
(1:50)
-1 PCS REQUIRED

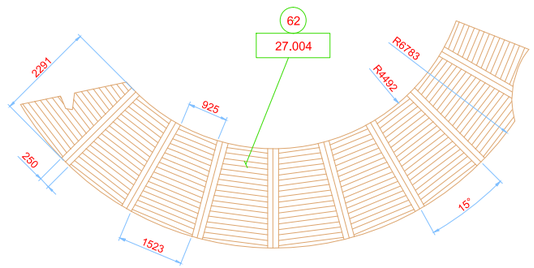

WOOD FLOORING IN FRONT OF THE RECEPTION
(1:50)
-1 PCS REQUIRED

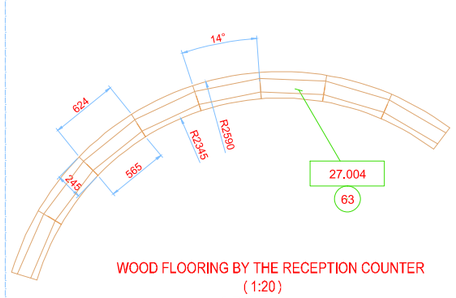

WOOD FLOORING BY THE RECEPTION COUNTER
(1:20)
-8 PARTS
-1 PCS REQUIRED

Copyright of Elomatic whose property this document will remain. No part may be used in any way without the approval of Elomatic


ELOMATIC
www.elomatic.com

Drawn	VS/ELO	Total weight	Scale 1:50
Checked	JTM/ELO	Related to	Projection
Approved	JUP/INIT	Replaces	Size A0
Name		Project number 74150	Page/Pages 4 (6)
File name		Drawing number D.74150.4200.82S.001	Revision A


AIDA PRIMA
Floor drawing,
Deck 8, zone 2, S-side
Recreation and Reception areas

27.6.2014 12:54:00


Muutos Revision	Päiväys Date	Muutos Change	Piirtäjä Drawn	Tarkastaja Checked	Hyväksyjä Approved

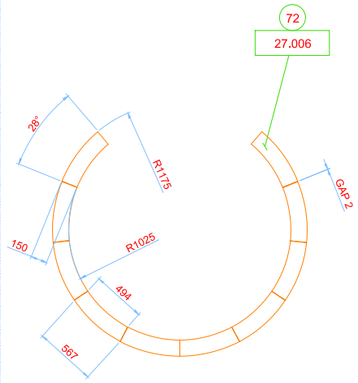


STONE RING TYPE 4
(1:20)
-10 PARTS
-1 PCS REQUIRED
-SIMILAR AS ON AREA 82P

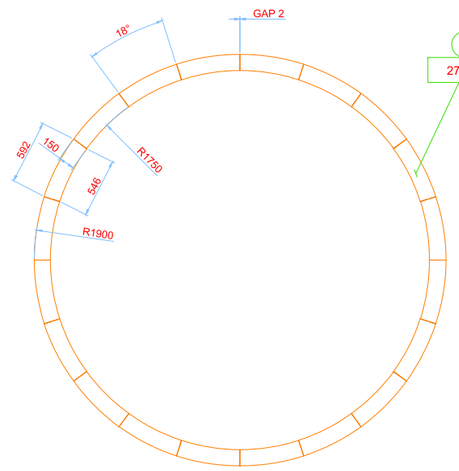


STONE RING TYPE 5
(1:20)
-20 PARTS
-1 PCS REQUIRED

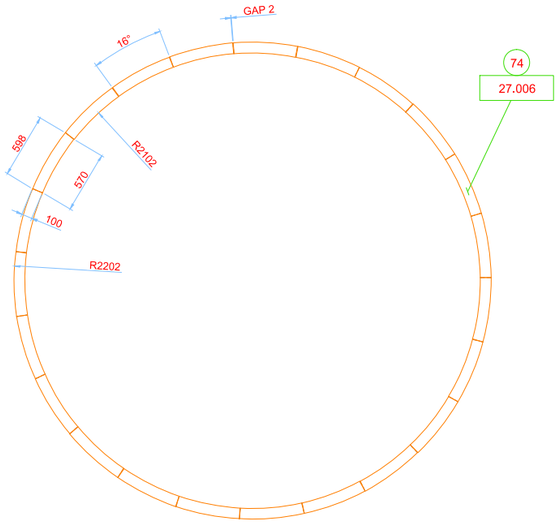


STONE RING TYPE 6
(1:20)
-23 PARTS
-1 PCS REQUIRED

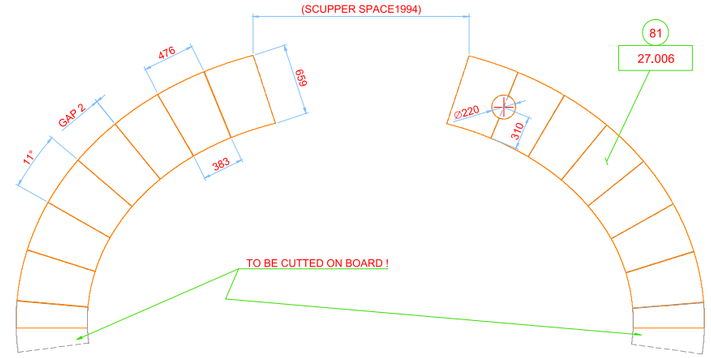


STONE ARC IN FRONT OF THE JACUZZI
(1:20)
-16 PARTS
-1 PCS REQUIRED
-EACH STONE TO BE CUTTED SEPARATELY

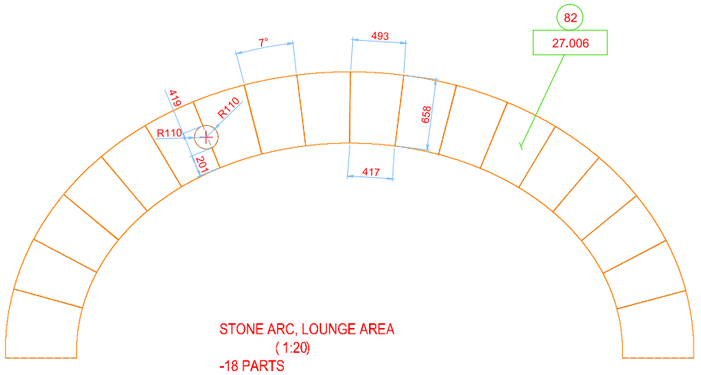


STONE ARC, LOUNGE AREA
(1:20)
-18 PARTS
-1 PCS REQUIRED
-EACH STONE TO BE CUTTED SEPARATELY

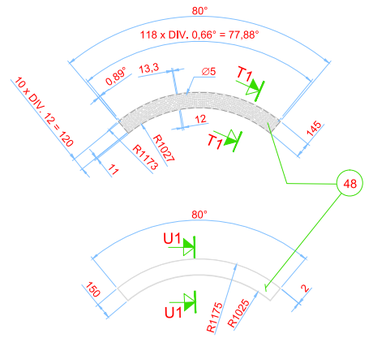


GRATING AND GUTTER TYPE 5
(1:20)
- MATERIAL 2,0mm SS AISI 304
- 1 PCS REQUIRED
- BRUSHED GRID

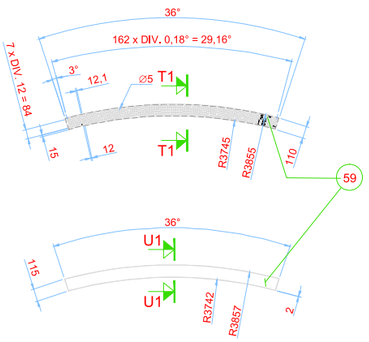


GRATING AND GUTTER TYPE 6
(1:20)
- MATERIAL 2,0mm SS AISI 304
- 1 PCS REQUIRED
- BRUSHED GRID

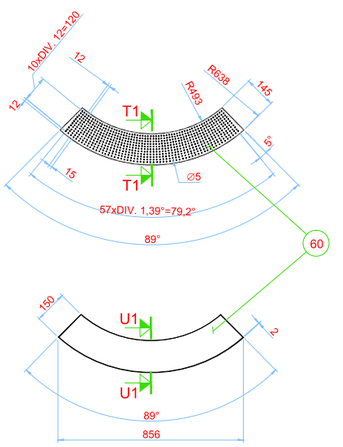


GRATING AND GUTTER TYPE 7
(1:10)
- MATERIAL 2,0mm SS AISI 304
- 1 PCS REQUIRED
- BRUSHED GRID

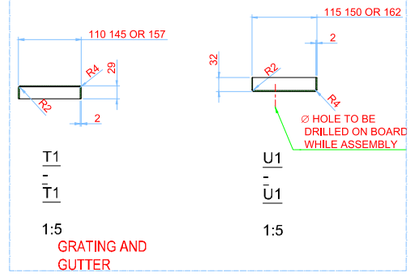


GRATING AND GUTTER

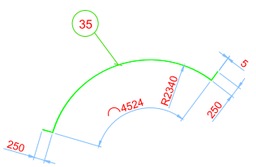


TRANSITION
STRIP
BY
THE
RECEPTION
COUNTER

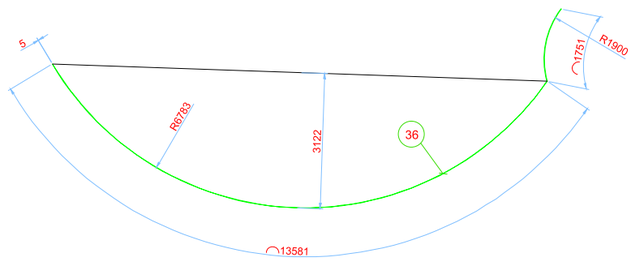

TRANSITION
STRIP
IN
FRONT
OF

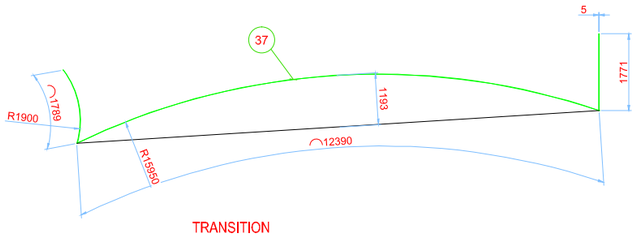

TRANSITION
STRIP
IN
FRONT
OF
THE
TEPIDARIUM

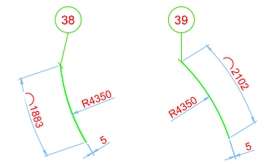

TRANSITION
STRIP,
RECEPTION
IN

(1:50

TRANSITION
STRIP,
RECEPTION
IN

(1:50

Copyright of Elomatic whose property this document will remain. No part may be used in any way without the approval of Elomatic

ELOMATIC
www.elomatic.com

Drawn	VS/ELO	Dead weight kg	Scale 1:50
Checked	JTM/ELO	Related to	Projection
Approved	JUP/NIT	Replaces	Size A0
Name	AIDA PRIMA Floor drawing, Deck 8, zone 2, S-side Recreation and Reception areas	Project number 74150	Page/Pages 5 (6)
		File name	
		Drawing number D.74150.4200.82S.001	Revision A

27.6.2014 12:54:16