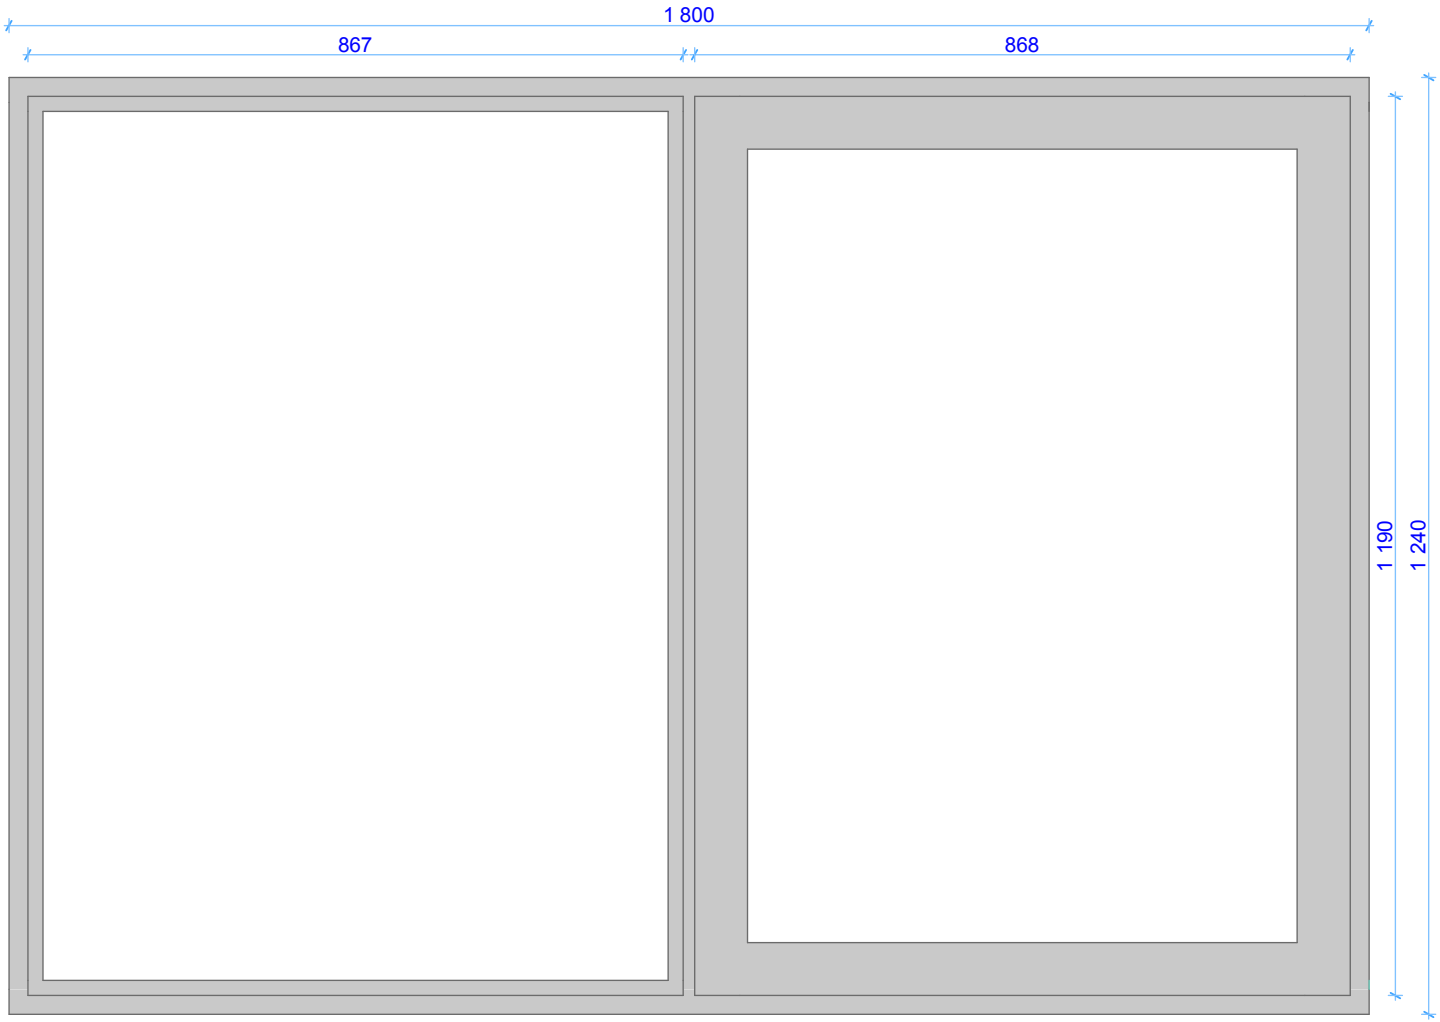
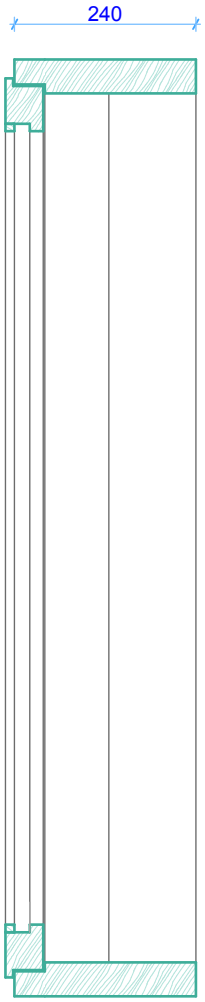



S-01 1:10

| | | |
|---|---|---|
| **#Project Name**<br>#Street<br>#City<br>#State/Country<br>#Post | | Drawing Scale<br>**1:10**<br>Layout ID Status Revision<br>**A.02.1** |