


Muutos Revision	Päiväys Date	Muutos Change	Piirtäjä Drawn	Tarkastaja Checked	Hyväksyjä Approved

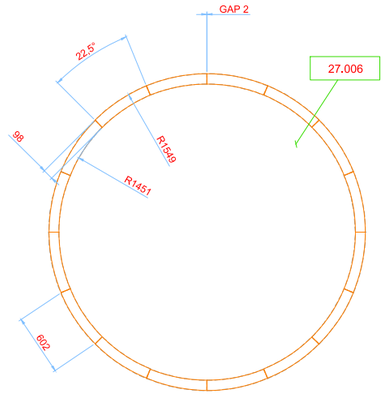


STONE RING TYPE 1
(1:20)
-16 PARTS
-3 PCS REQUIRED

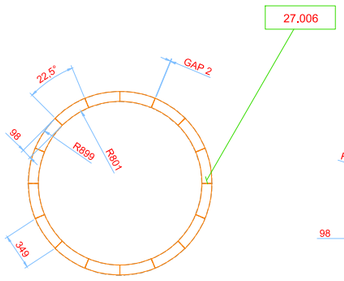


STONE RING TYPE 2
(1:20)
-16 PARTS
-3 PCS REQUIRED

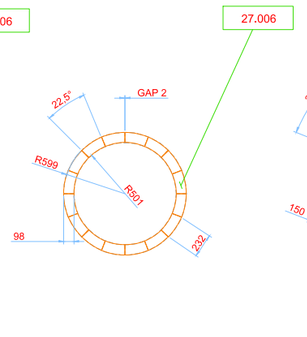


STONE RING TYPE 3
(1:20)
-16 PARTS
-6 PCS REQUIRED

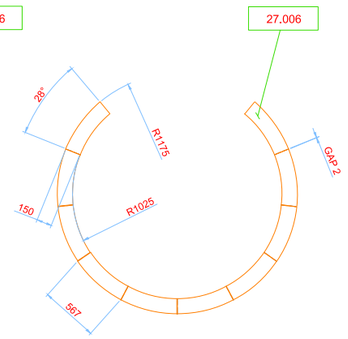


STONE RING TYPE 4
(1:20)
-10 PARTS
-1 PCS REQUIRED

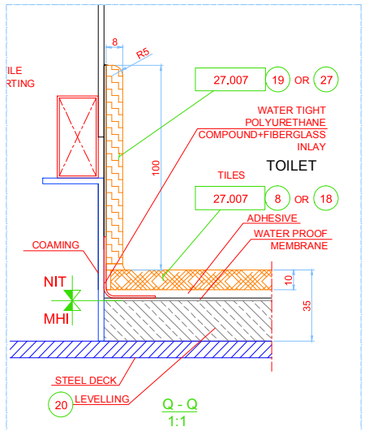



Q - Q
1:1

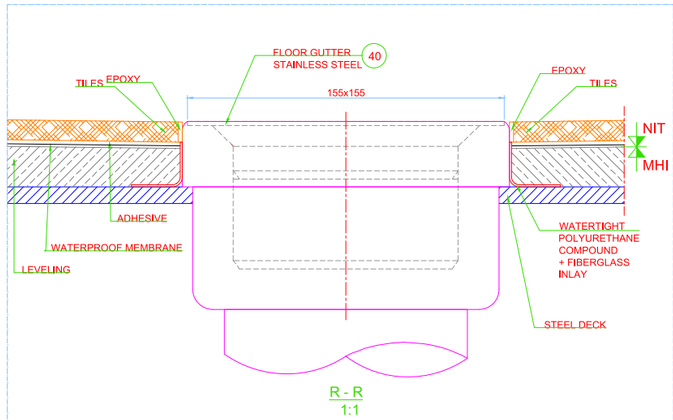



R - R
1:1

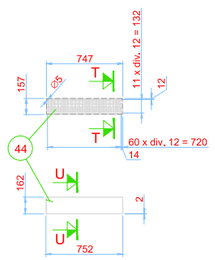


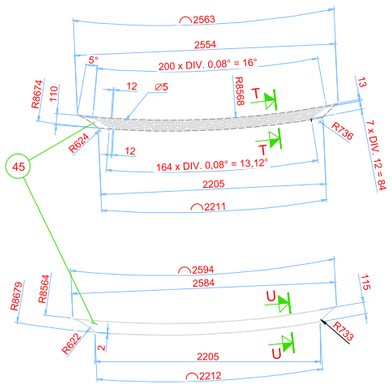

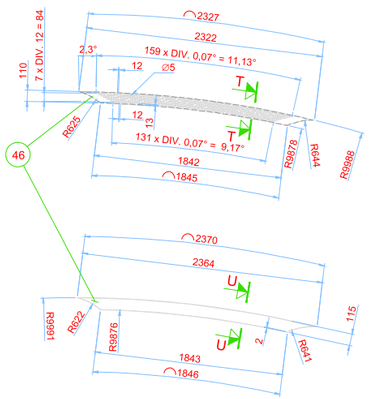

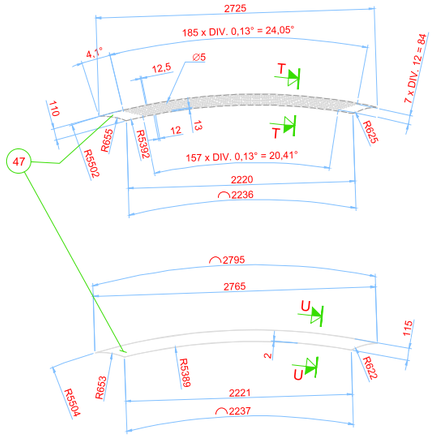

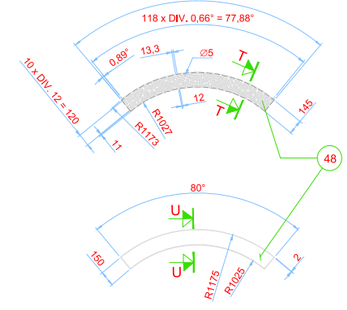

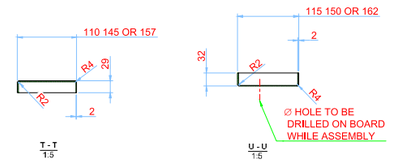

GRATING AND GUTTER SECTIONS

GRATING AND GUTTER TYPE 1
(1:20)
-MATERIAL 2,0mm SS AISI 304
-5 PCS REQUIRED

GRATING AND GUTTER TYPE 2
(1:20)
-MATERIAL 2,0mm SS AISI 304
-1 PCS REQUIRED

GRATING AND GUTTER TYPE 3
(1:20)
-MATERIAL 2,0mm SS AISI 304
-1 PCS REQUIRED

GRATING AND GUTTER TYPE 4
(1:20)
-MATERIAL 2,0mm SS AISI 304
-1 PCS REQUIRED

GRATING AND GUTTER TYPE 5
(1:20)
-MATERIAL 2,0mm SS AISI 304
-1 PCS REQUIRED

Copyright of Elomatic whose property this document will remain. No part may be used in any way without the approval of Elomatic

ELOMATIC

Drawn	EKL/ELO	Total weight kg	Scale 1:50
Checker	JTM/ELO	Related to	Projection
Approved	JUP/NIT	Revisions	

Name
AIDA PRIMA
Floor Drawing
Deck 8,zone 2, P-side
Sauna area

Project number 74150	Size A1
File name	Page/Pages 3(3)
Drawing number D,74150.4200.82P.001	Revision A

27.6.2014 12:57:13