

Muutos Revision	Päiväys Date	Muutos Change	Piirtäjä Drawn	Tarkastaja Checked	Hyväksyntä Approved

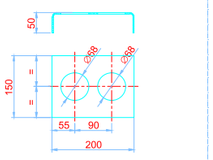


POS. 50
1:5

ELECTRICAL PENETRATION COVER
3,0mm STAINLESS STEEL
SURFACE: BRUSHED
FOR DRY COMPARTMENTS

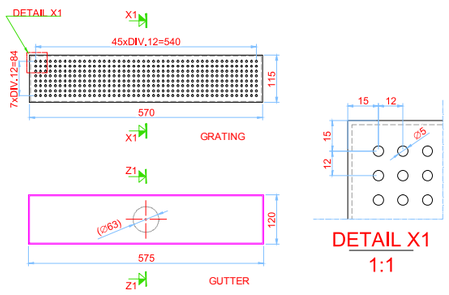


POS. 41
1:5

FLOOR GUTTER
2,0mm STAINLESS STEEL, AISI 304
SURFACE: BRUSHED

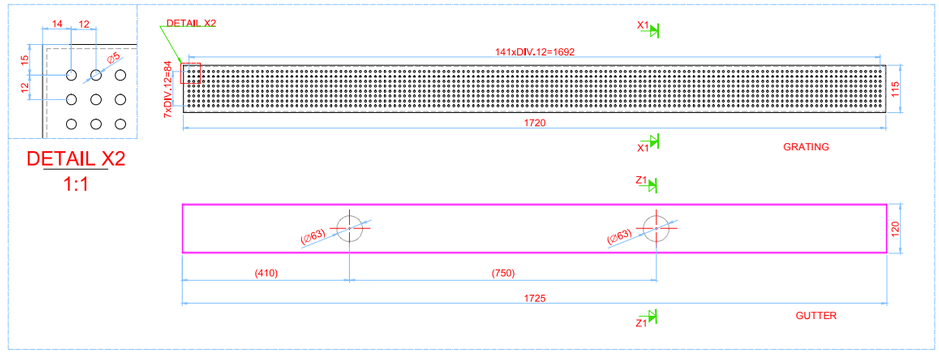


POS. 42
1:5


FLOOR GUTTER
2,0mm STAINLESS STEEL, AISI 304
SURFACE: BRUSHED

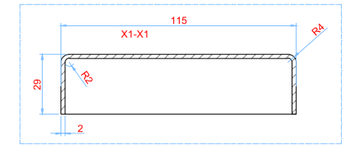

X1-X1
1:1

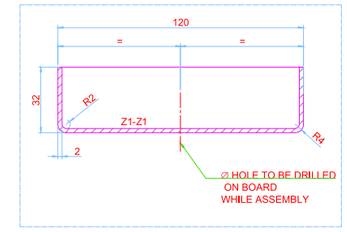


Z1-Z1
1:1

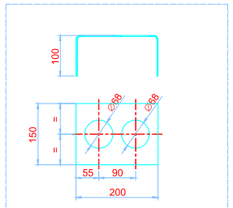


POS. 51
1:5

ELECTRICAL PENETRATION COVER
3,0mm STAINLESS STEEL
SURFACE: BRUSHED
FOR WET COMPARTMENTS

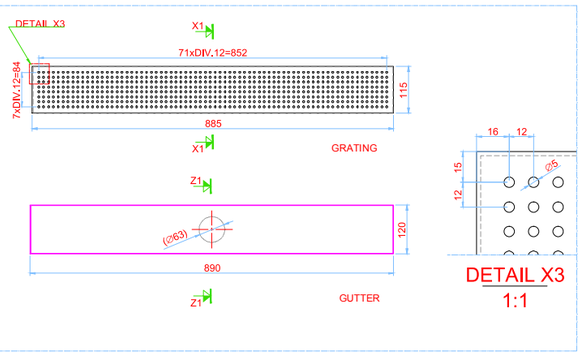

POS. 43
1:5

FLOOR GUTTER
2,0mm STAINLESS STEEL, AISI 304
SURFACE: BRUSHED

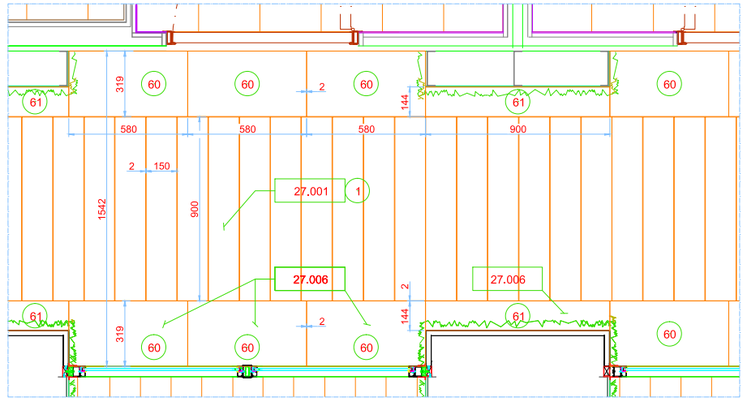

DETAIL G
1:10

TILING IN CORRIDORS

Copyright of Elomatic whose property this document will remain. No part may be used in any way without the approval of Elomatic.

ELOMATIC
www.elomatic.com

Drawn	PJK/ELO	Total weight kg	Scale 1:50
Checked	JTM/ELO	Related to	Projection
Approved	JUP/NIT	Replaces	Size A1
Name		Project number	Page/Pages
AIDA PRIMA Floor drawing Deck 8, zone 1 Treatment area		74150	6 (6)
		File name	
		Drawing number	Revision
		D.74150.4200.81F.001	A

27.6.2014 13:02:39