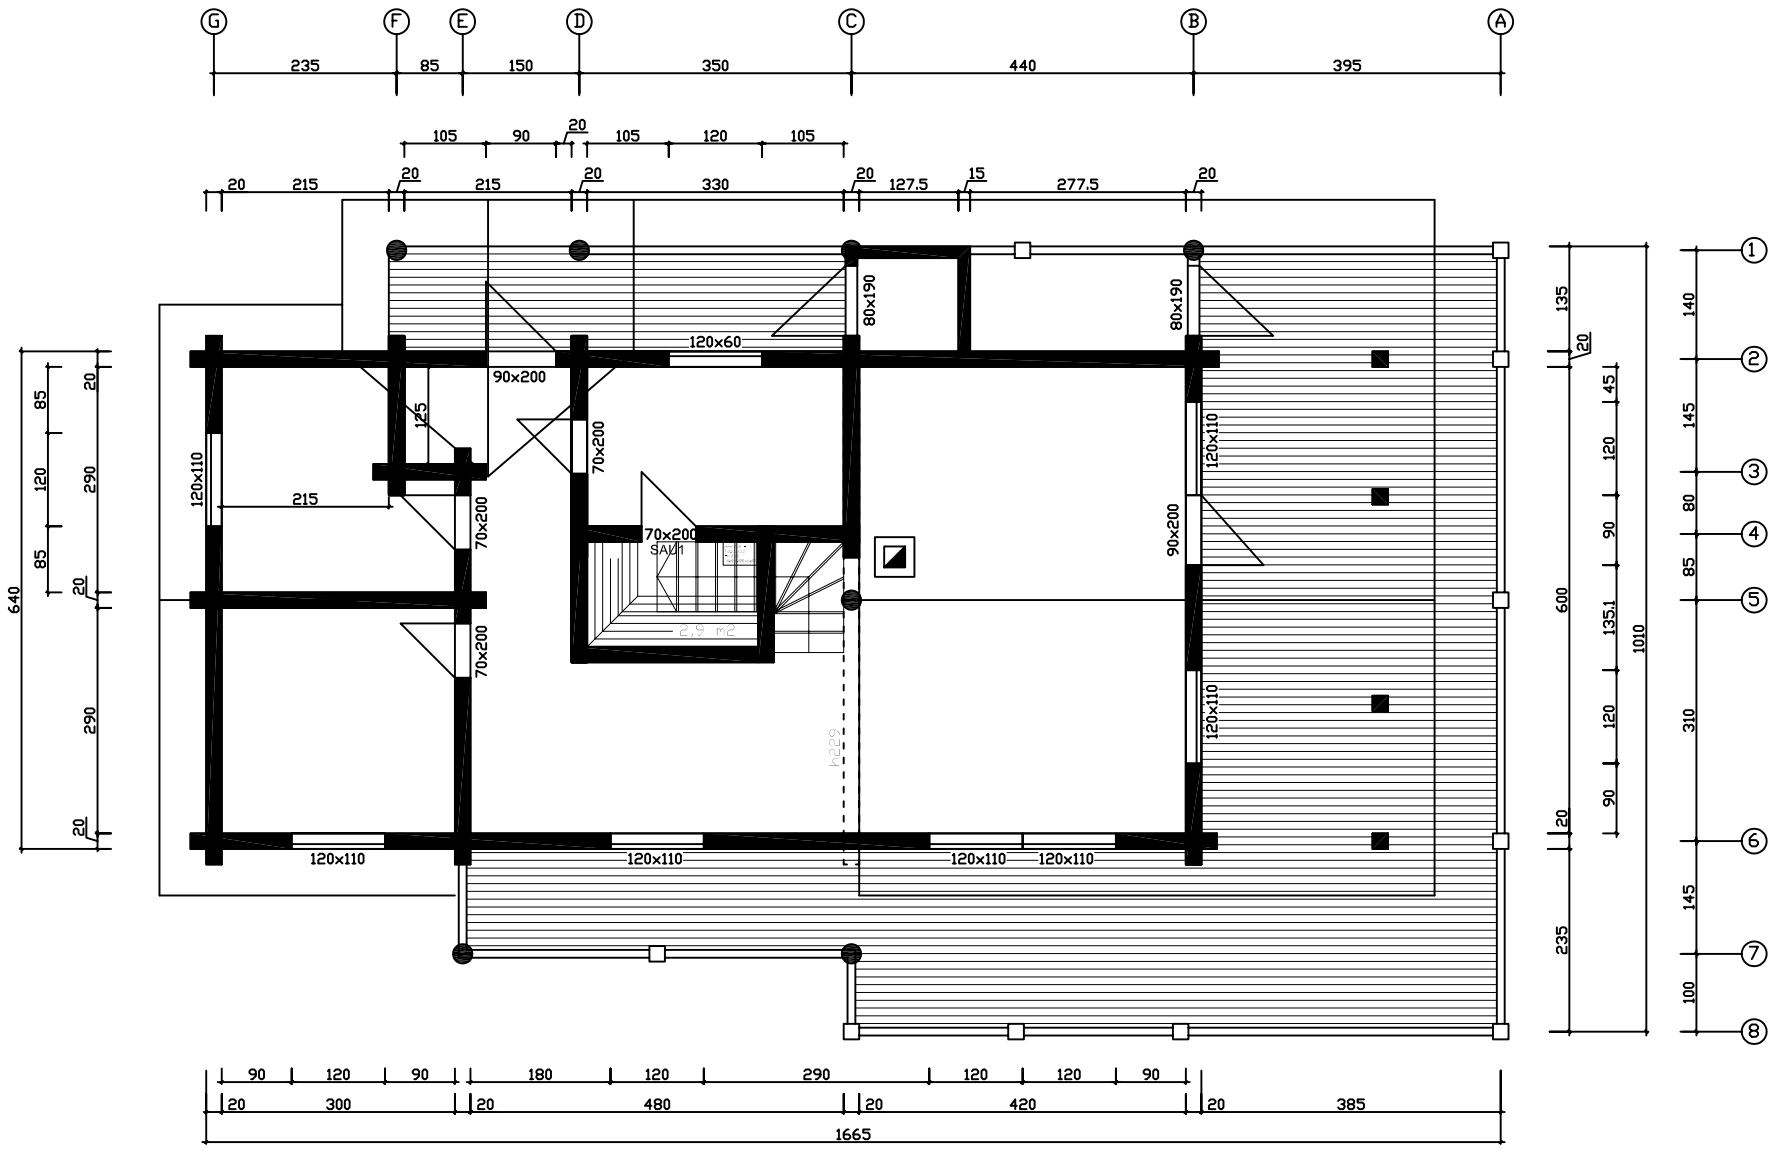

Code	Tuddal I - peeglis	Page	2
Drawing	Ground floor	Scale	1:100
Material	200x280 mm	Date	19.02.2007
Drawer		File	