


KAUNASE PST - TV WALL TECHNICAL SKETCH v1.0

Front elevation / contractor reference - dimensions in mm

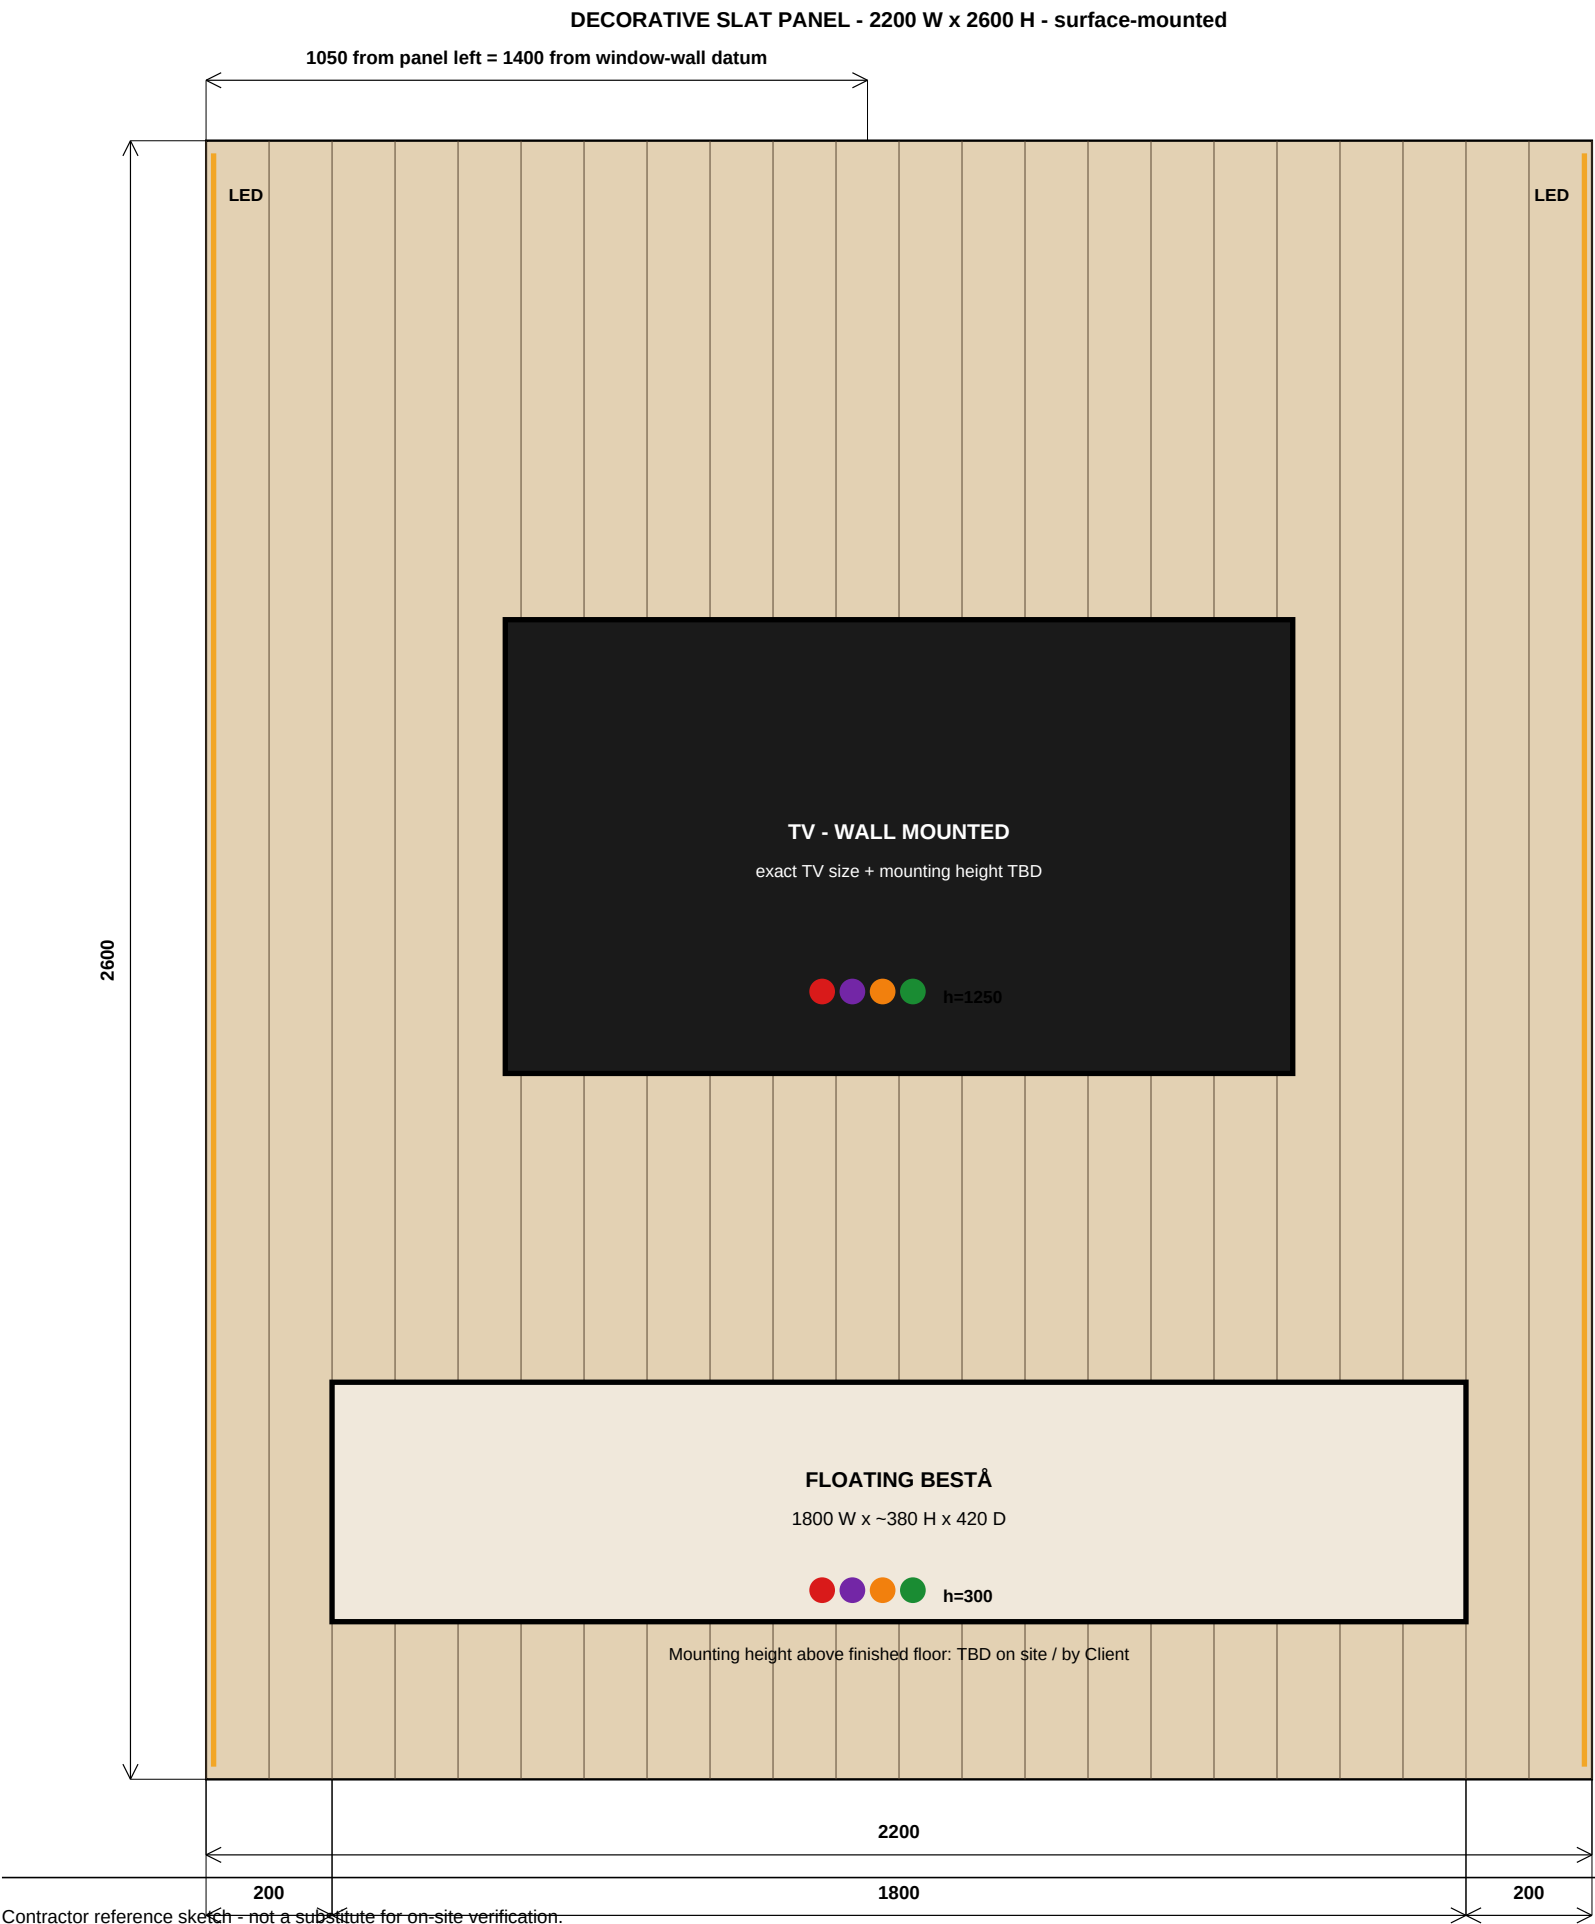

FIXED / SOURCE-BASED DATA

- Decorative wall: 2200 mm wide x full room height 2600 mm.
- Panel is surface-mounted on the existing straight right wall; no recess/niche.
- Panel starts 350 mm from the window wall and ends at 2550 mm.
- BESTÅ: 1800 W x 420 D x approx. 380 H; centered in panel (200 + 1800 + 200).
- TV is wall-mounted above BESTÅ.
- Two vertical LED light lines are intended at the decorative-wall sides.
- TV-zone electrical datum: 1400 mm from window wall.
- Electrical heights shown in master drawing: h=300 mm and h=1250 mm AFF.

ELECTRICAL SYMBOLS

- 230 V
- Internet / RJ45
- LED supply
- TV

IMPORTANT - NOT FIXED YET

- Exact TV model/size and TV mounting height are not fixed by the current master plan.
- Exact BESTÅ mounting height above finished floor is not fixed.
- The coloured electrical cluster is a location/type reference; final socket count and arrangement must follow Kaunase pst_1.pdf / electrician drawing, not this elevation.
- Contractor must verify dimensions on site before drilling, cutting or panel installation.

SOURCE PRIORITY

1. Kaunase pst_1.pdf - architecture + electrical locations/heights.
2. room_scaled_master_plan_v4.2 - furniture/layout + TV-wall plan geometry.
3. Kaunase_Room_3D_Geometry_v1.3.png - visual appearance only.