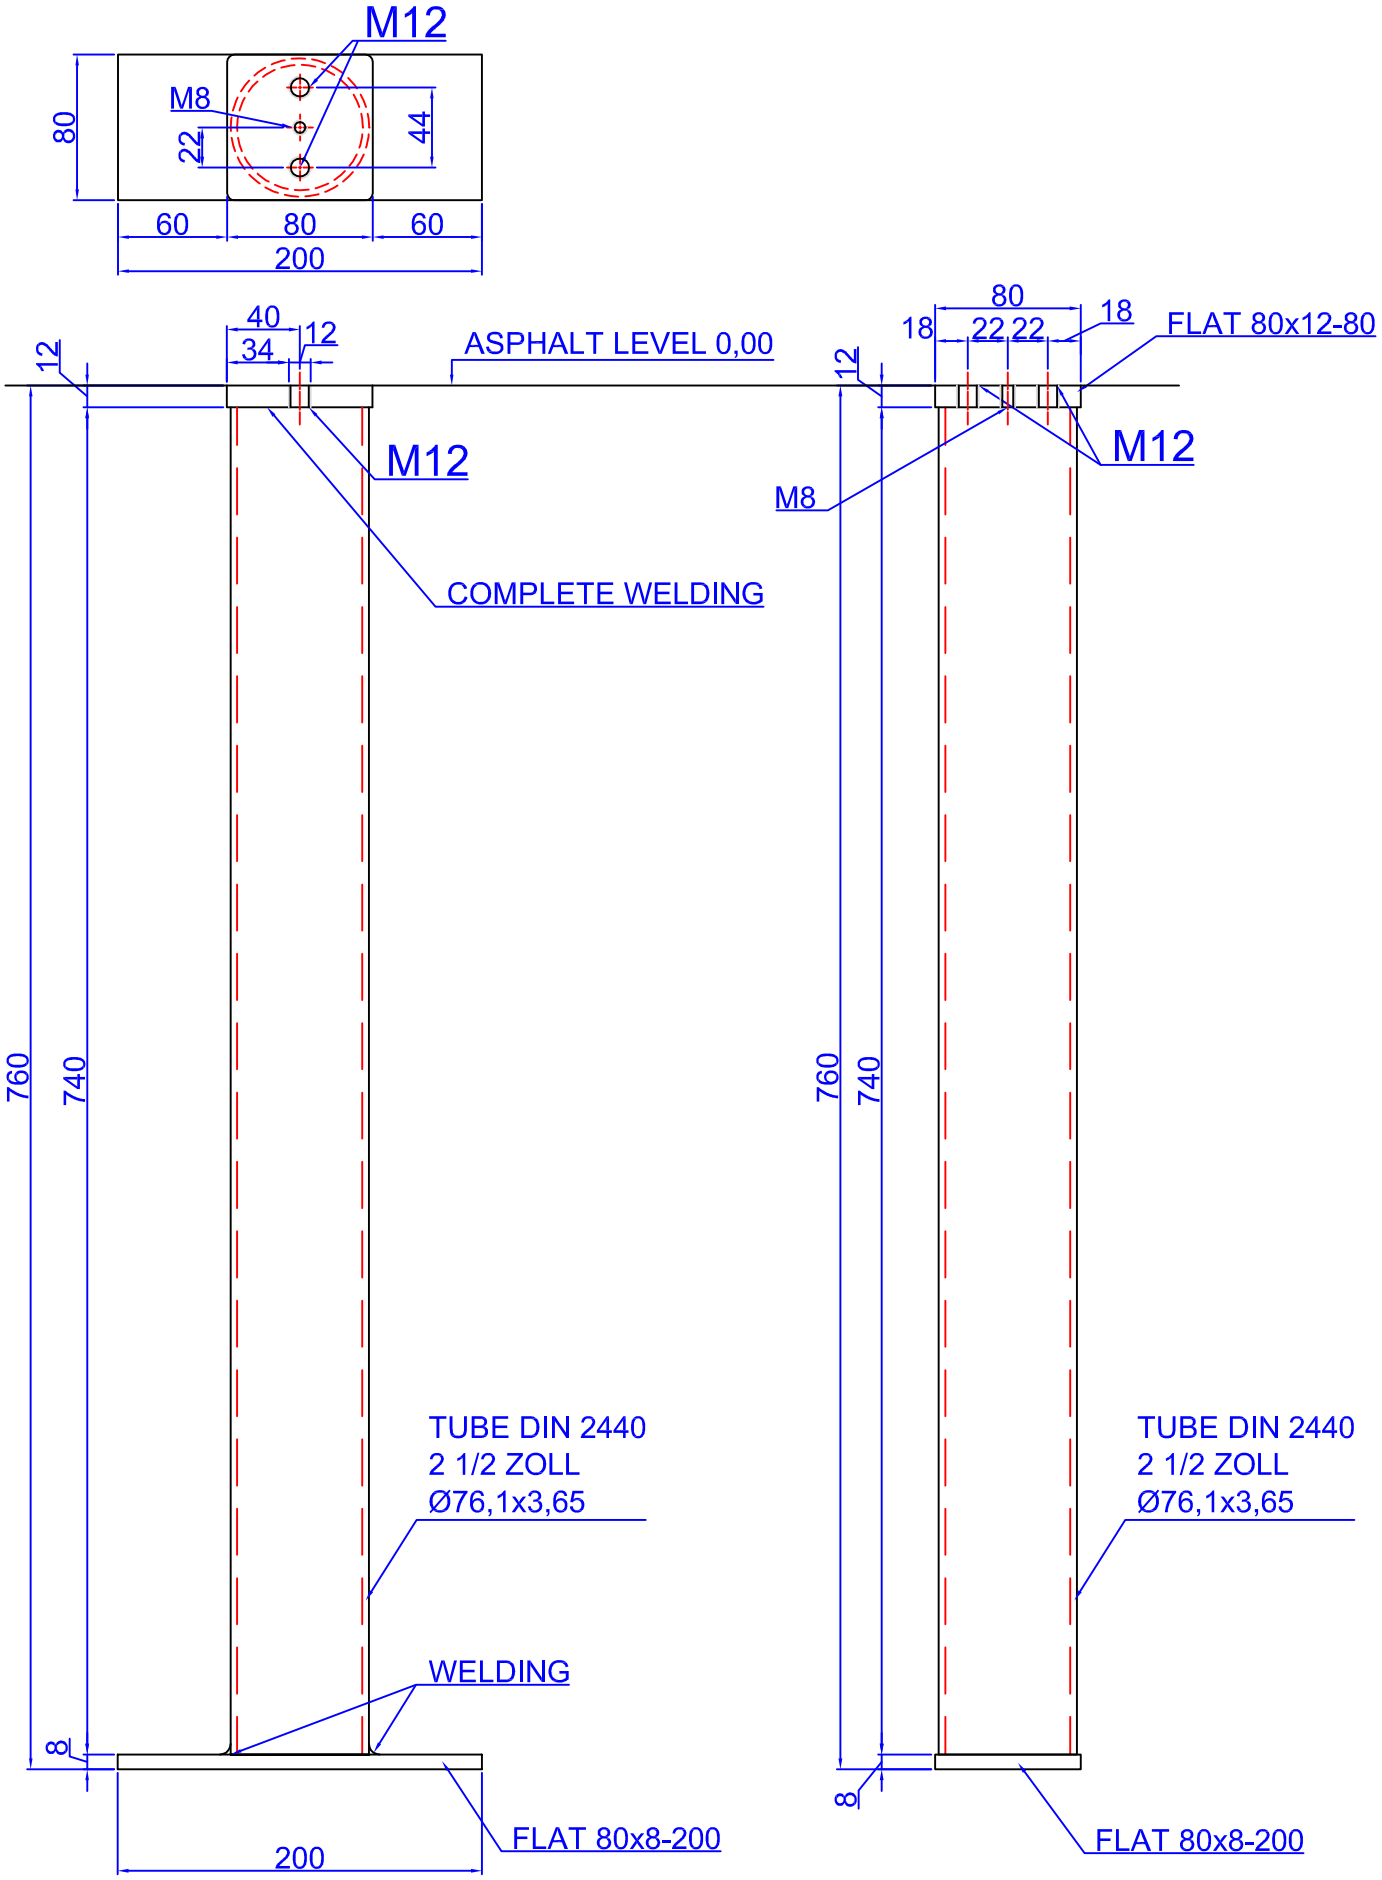

77 pc

esa international	AIR STRUCTURE FOR TENNIS FOUNDATION STEEL ANCHOR AS AUDENTES - ESTONIA		
02-10-2001 PETRAN	M1:100		372-1003 P5-1 2001