



2-2

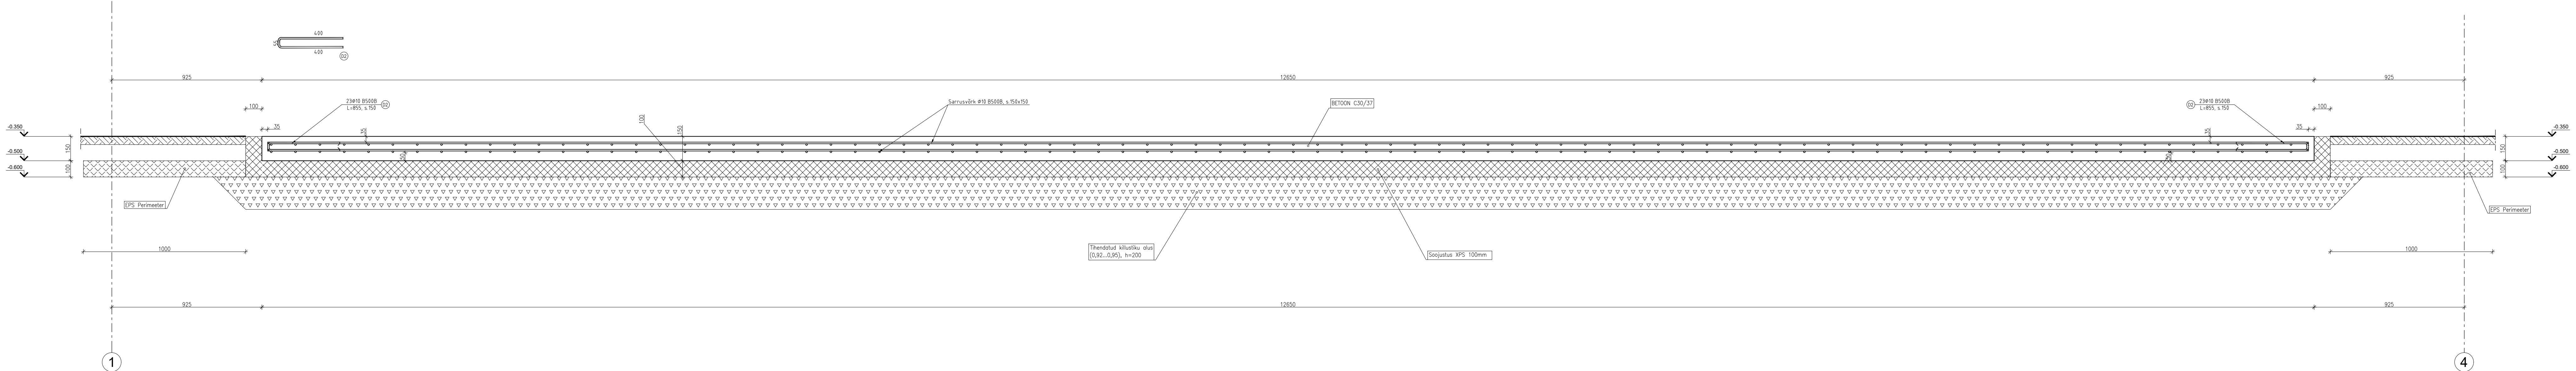

6-6

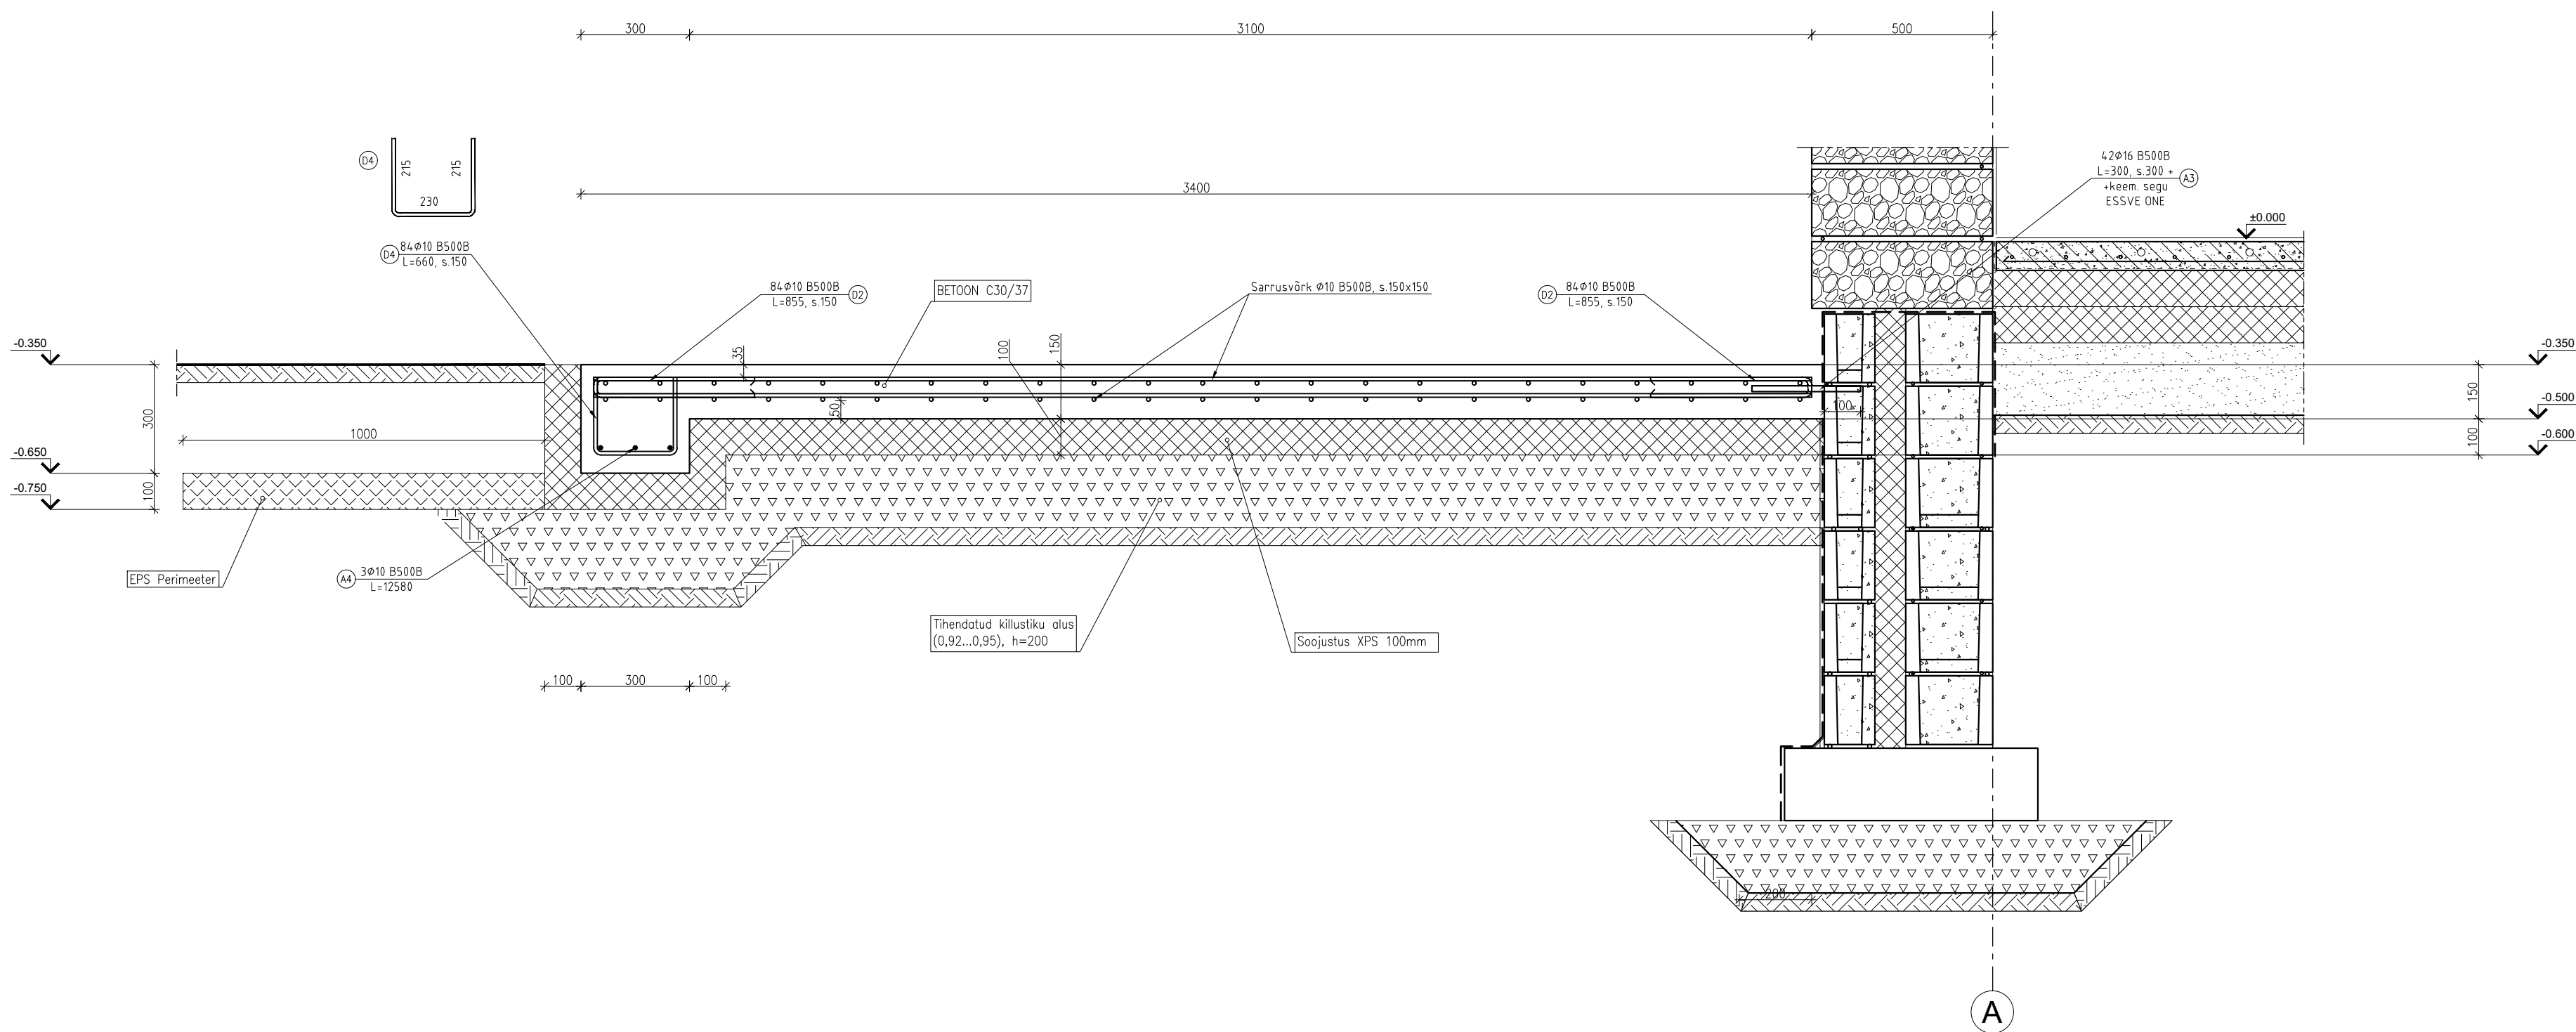




